


# Township 31 North, Range 1 West, 2nd Mer.

INDIANA  
N & W 2 P. M.

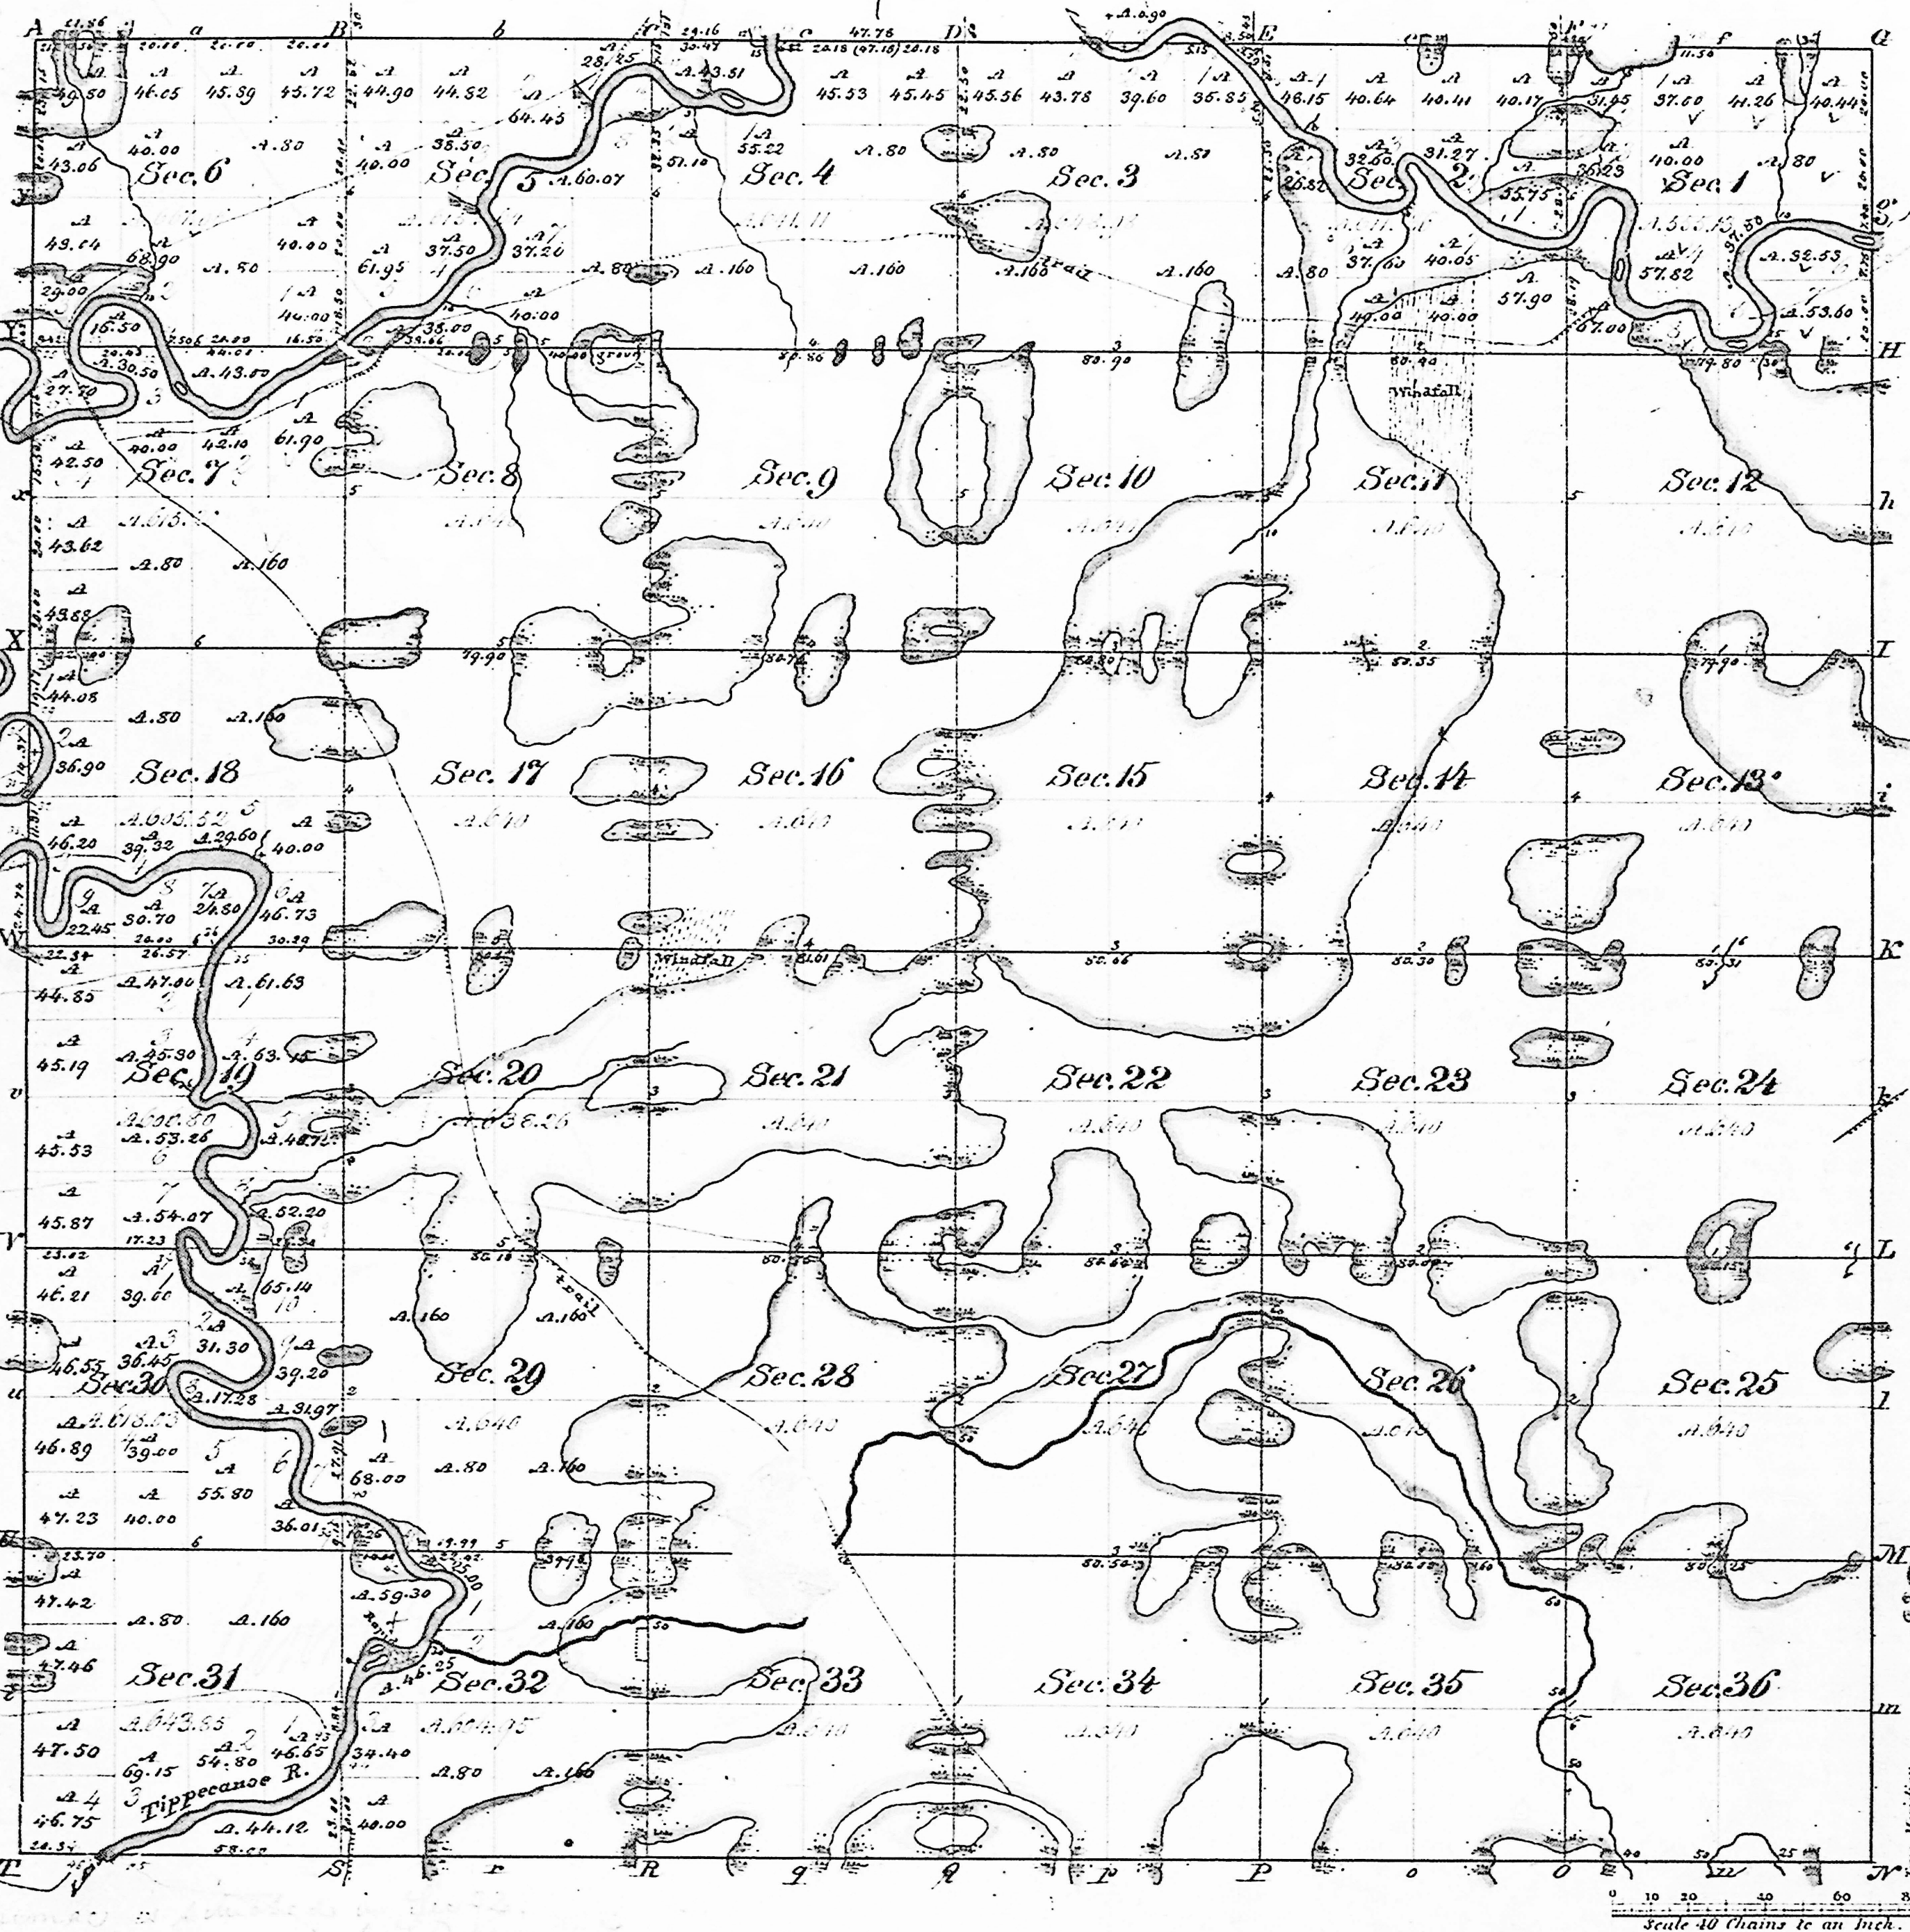

Posts	Courses	Ch. Lk.	Posts	Courses	Ch. Lk.	Posts	Courses	Ch. Lk.
1.	Right Bank.		10.	S 71° 44' W	5.50	27.	S 49° 44' W	7.78
1.	West	6.00	11.	N 76° 12' W	5.29	28.	N 31° 30' W	2.50
	N 72° 44' W	9.50	12.	S 74° 00' W	3.00		N 12° 00' W	4.50
	S 77° 44' W	9.00		S 22° 00' W	6.50		N 22° 44' W	3.50
	S 77° 44' W	6.00		S 31° 00' W	5.50		N 31° 44' W	1.54
	S 72° 44' W	3.50		S 10° 44' W	2.50		S 15° 44' W	3.00
	S 72° 44' W	3.50		S 83° 44' W	5.00		S 12° 44' W	5.00
	S 18° 44' W	4.50		N 35° 44' W	6.50		S 33° 44' W	2.19
	S 19° 00' W	2.50		N 70° 44' W	3.00		S 31° 00' W	3.50
	S 45° 00' W	1.50		S 65° 44' W	2.50		S 72° 44' W	11.50
	S 45° 00' W	4.00		S 52° 44' W	5.00		S 6° 00' W	4.50
	S 53° 00' W	5.00		S 88° 44' W	4.00		S 45° 00' W	3.00
	S 10° 00' W	3.50		N 52° 44' W	13.00		S 66° 00' W	3.00
	S 23° 44' W	3.50	15.	N 80° 44' W	2.25		N 50° 00' W	4.00
	S 37° 44' W	3.50		S 55° 44' W	3.00		N 26° 00' W	8.00
	S 83° 44' W	7.00		S 62° 44' W	11.00		N 10° 44' W	5.50
	N 61° 44' W	3.00		S 24° 44' W	5.50		N 23° 00' W	2.50
	N 25° 44' W	3.00		S 13° 44' W	11.50		N 78° 44' W	3.50
	N 13° 44' W	3.50		S 47° 44' W	4.50		S 63° 00' W	7.00
	N 44° 44' W	2.50		S 70° 44' W	6.00		S 39° 00' W	2.00
	N 73° 44' W	2.50		N 73° 44' W	5.50		S 13° 44' W	1.50
	S 89° 44' W	3.00		S 85° 44' W	3.50		S 62° 00' W	3.00
	S 78° 44' W	3.00		S 51° 44' W	6.00		S 81° 44' W	4.00
	S 65° 44' W	3.00		S 10° 44' W	5.00		N 53° 00' W	9.50
	S 76° 44' W	3.00		S 48° 44' W	5.50		N 72° 00' W	5.00
	N 88° 44' W	3.00		S 9° 44' W	3.50		N 82° 00' W	2.00
	N 44° 44' W	2.50		S 27° 44' W	2.50		N 72° 00' W	4.50
	N 33° 44' W	2.50		S 45° 00' W	6.50		N 88° 00' W	4.50
	N 77° 44' W	2.50		S 16° 44' W	5.00		S 73° 00' W	4.00
	N 29° 00' W	4.00		S 74° 44' W	8.00		S 59° 00' W	3.50
	N 14° 44' W	3.50		S 50° 44' W	8.50		S 23° 00' W	1.50
	N 10° 00' W	4.00		S 36° 44' W	6.00		S 15° 44' W	3.00
	N 25° 44' W	4.50		N 83° 44' W	6.50		S 27° 44' W	8.50
	N 11° 44' W	2.50		S 73° 44' W	7.50		S 41° 44' W	6.50
	N 9° 44' W	3.50		S 44° 44' W	6.50	36.	S 30° 44' W	1.42
	N 47° 44' W	3.50	18.	S 37° 44' W	3.68		S 23° 44' W	3.50
	N 63° 44' W	5.50	19.	S 52° 44' W	3.15		S 15° 44' W	13.00
	S 86° 44' W	4.00		S 58° 44' W	17.00		S 3° 44' W	3.50
	S 65° 44' W	2.00		S 65° 44' W	4.00		S 9° 00' W	8.00
	S 26° 44' W	3.50		S 56° 44' W	4.00		S 17° 00' W	6.00
	S 11° 44' W	3.00		S 45° 44' W	4.00		S 25° 44' W	2.11
	S 51° 44' W	3.00		S 71° 44' W	2.50		S 42° 44' W	4.31
	S 28° 44' W	3.50		N 86° 44' W	3.50		S 20° 44' W	3.00
3.	S 65° 44' W	1.13		N 60° 44' W	5.00		S 20° 00' W	3.00
	S 88° 44' W	8.00		N 39° 44' W	3.00		E 00° 44' W	3.00
	N 73° 44' W	4.50		N 28° 44' W	10.00		N 58° 00' W	4.00
	N 67° 44' W	8.00		N 32° 44' W	3.00		S 77° 00' W	3.50
	N 47° 44' W	8.50	21.	N 42° 44' W	1.12		S 43° 44' W	3.50
	N 60° 44' W	8.00		N 30° 44' W	7.50		S 24° 00' W	3.50
	N 30° 44' W	7.00		N 43° 44' W	5.00		S 14° 44' W	3.50
	N 28° 44' W	4.50		N 59° 44' W	5.00		S 44° 44' W	2.50
	S 83° 44' W	5.00		N 79° 44' W	5.50		N 70° 44' W	5.00
	S 10° 44' W	3.50		S 77° 44' W	5.50		S 78° 44' W	3.50
	S 19° 00' W	6.50		S 59° 44' W	9.50		S 48° 44' W	3.00
	S 44° 44' W	5.00		S 81° 44' W	3.50		S 21° 44' W	3.00
	S 89° 44' W	11.00	24.	S 8° 00' W	1.44		S 8° 00' W	2.50
	N 44° 44' W	4.00		S 22° 00' W	5.00		S 4° 00' W	2.00
	N 13° 44' W	3.50		S 50° 00' W	4.00		S 34° 00' W	2.00
	N 20° 00' W	5.50		S 75° 44' W	12.00		S 40° 00' W	2.50
	N 66° 44' W	4.00		S 33° 00' W	3.00		S 54° 00' W	10.50
	N 81° 44' W	4.50		S 20° 44' W	2.00		S 10° 00' W	1.50
	N 50° 44' W	4.50		S 75° 44' W	5.00		S 12° 44' W	6.00
	N 15° 44' W	1.50		S 85° 44' W	4.50		S 16° 00' W	2.02
	N 57° 44' W	7.50		N 88° 44' W	3.50		S 14° 44' W	2.50
	N 77° 44' W	5.50		S 81° 44' W	6.50		S 77° 44' W	1.50
5.	N 16° 44' W	3.00		S 66° 44' W	4.50		N 65° 44' W	3.00
	N 25° 44' W	2.50		S 57° 44' W	1.50		N 32° 44' W	1.00
7.	N 52° 44' W	10.45		S 64° 44' W	2.00		N 50° 44' W	1.50

Total number of Acres 22,712.74

Surveyor's Name	By whom Surveyed	Date of Contract	Amount of Survey	When Surveyed	When paid for and ch <sup>d</sup> in the Sur. Gen <sup>l</sup> acc <sup>t</sup>
Subdivision	A. E. Vannoy	24 <sup>th</sup> Feb 1834	92.. 09.. 84	2 <sup>nd</sup> of 1834	4 <sup>th</sup> of 1834
Township Lines	Schley & Black	29 <sup>th</sup> Jan 1833	24.. 05.. 35	1 <sup>st</sup> of 1834	2 <sup>nd</sup> of 1834

The above Map of Township 31 North of Range 1 West of the 2<sup>nd</sup> Principal Meridian (Indiana) is strictly conformable to the field notes of the survey thereof on file in this Office, which have been examined and approved.

Surveyor General's Office.  
Cincinnati, Mar. 30. 1835.

M. T. Williams


Sur. Genl.

over on the back of the Map

IND



Township N<sup>o</sup> XXXI. N., Range N<sup>o</sup> I W., 2<sup>nd</sup> Mer.

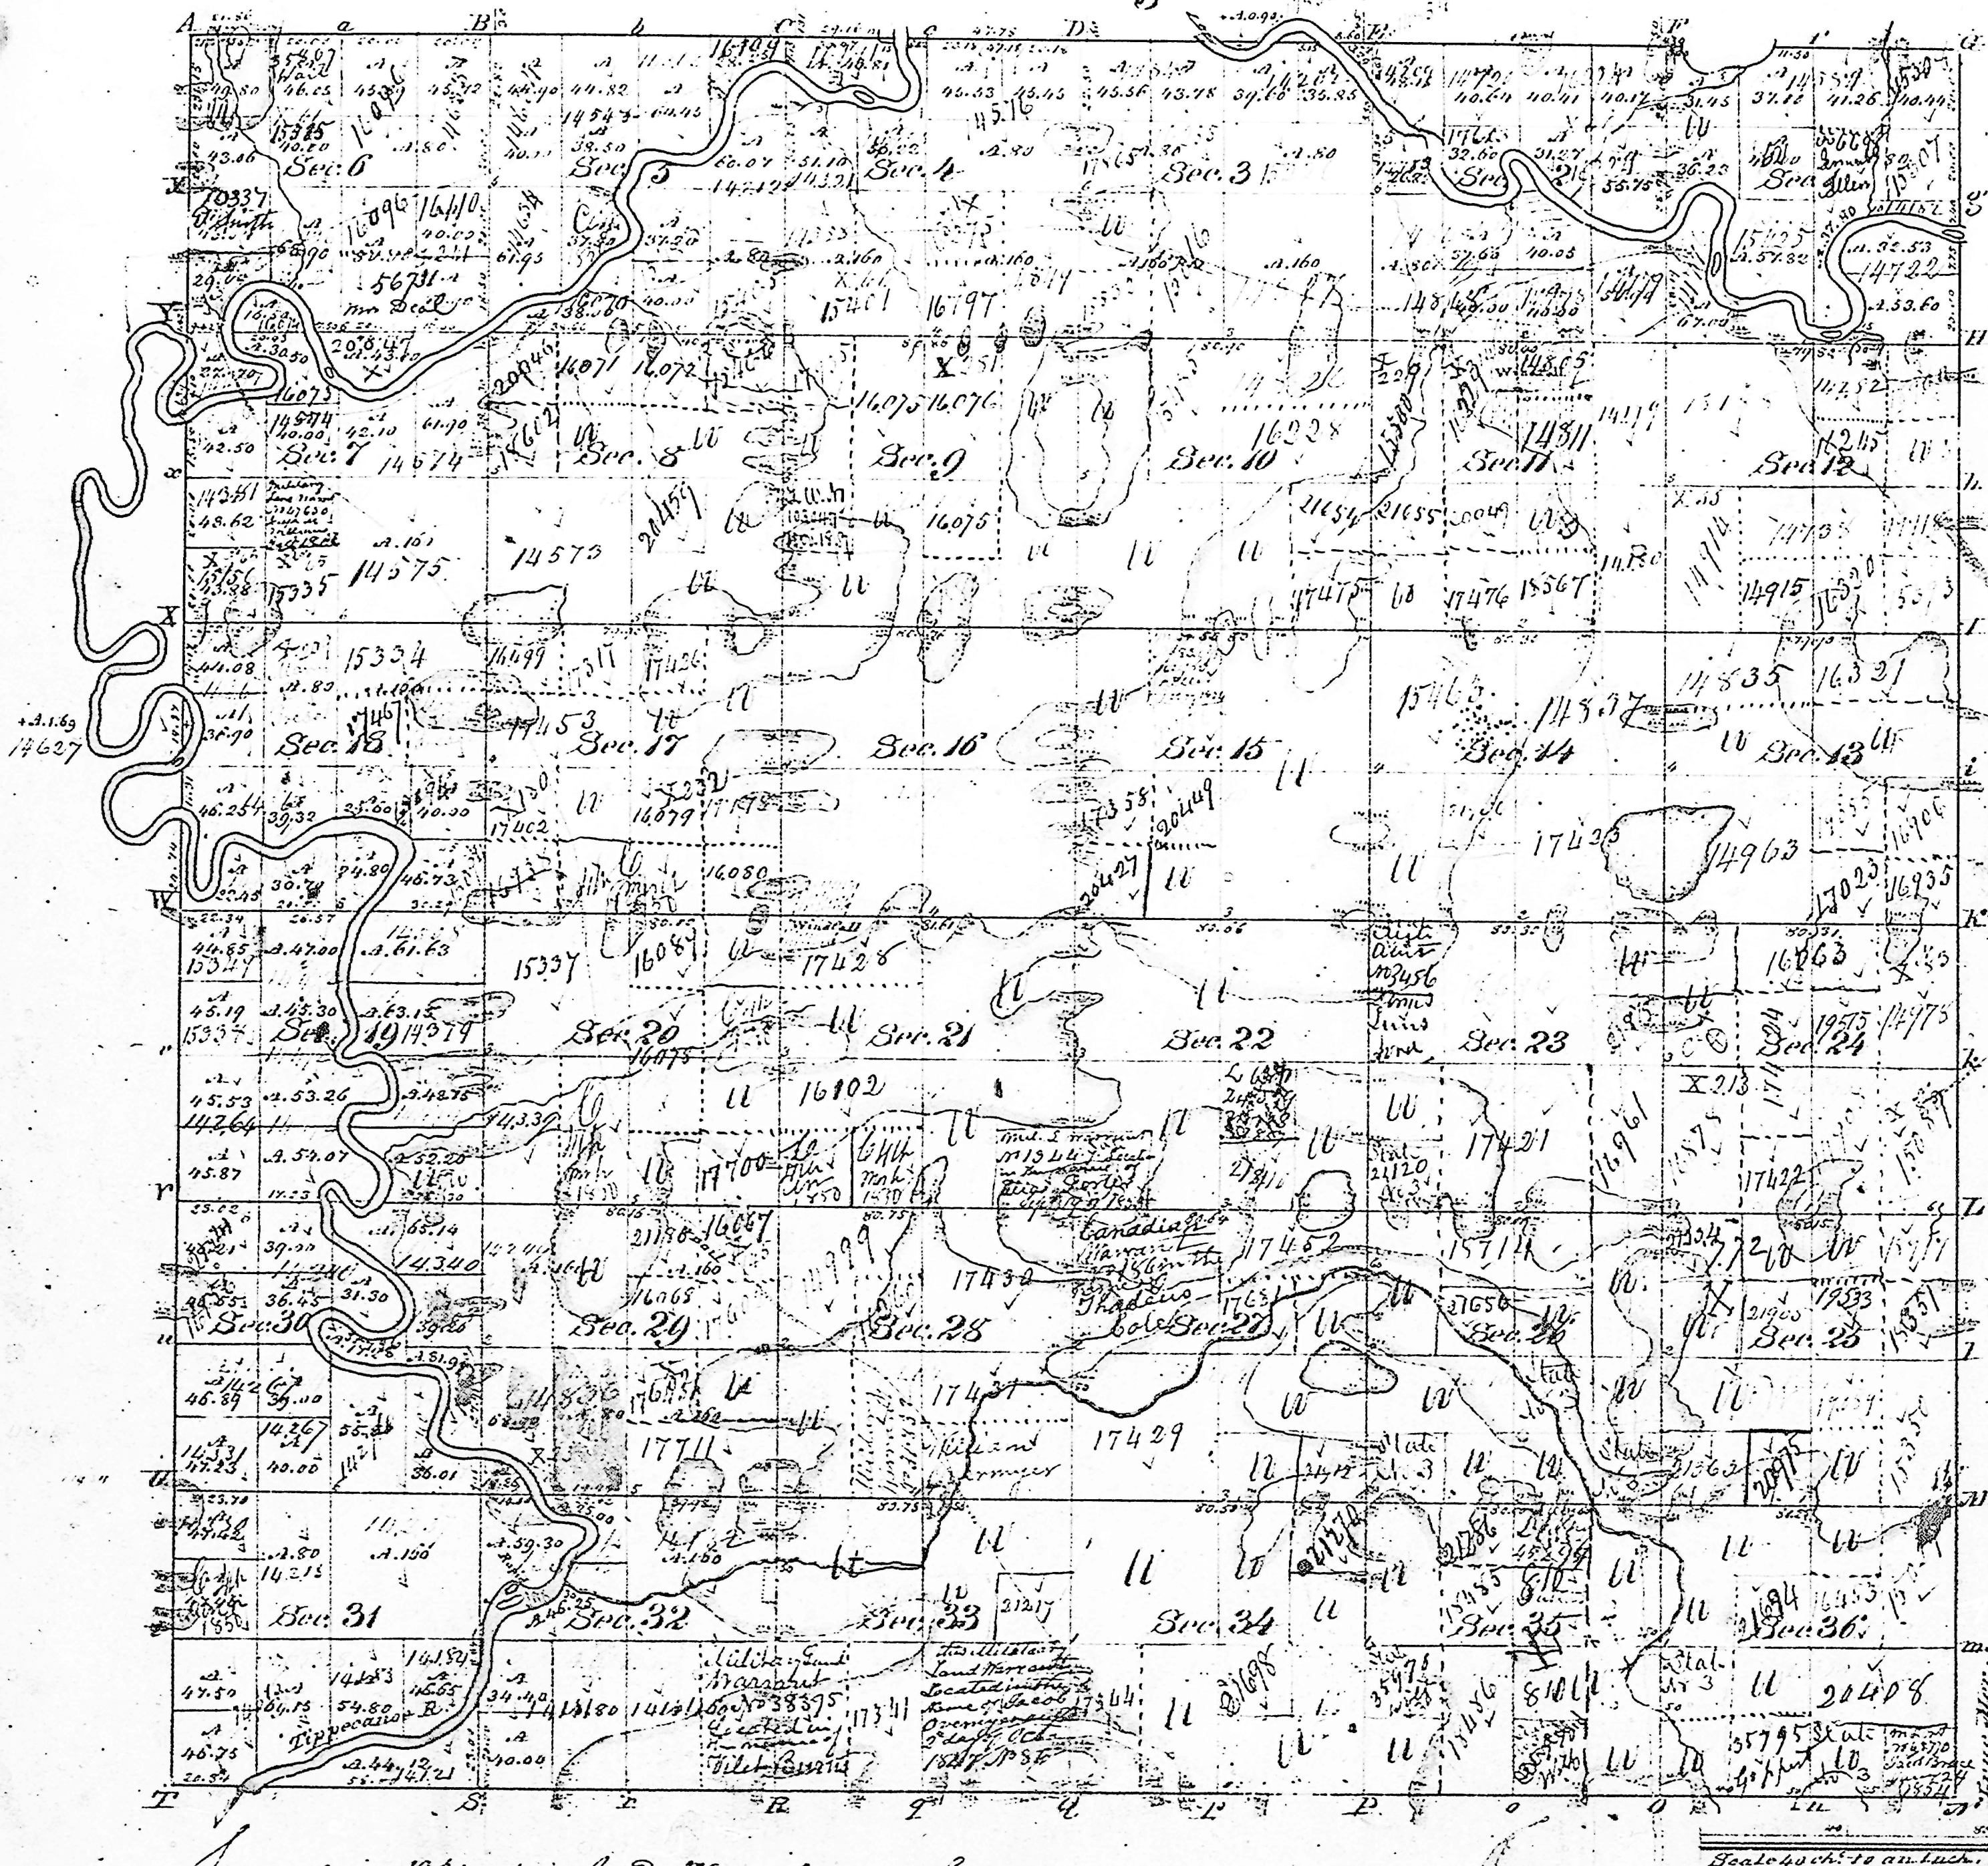

Surveyed at Public Sale the 1<sup>st</sup> day of March A.D. 1841.

State Act 28<sup>th</sup> September 1850. &c. &c.

Surveyed in 1834 by A. E. Van Ness D.S.

Whereabove plat is truly copied from the original on file in this office.  
 Surveyor General's Office &  
 Cincinnati April 26<sup>th</sup> 1836  
 Robt. Lytle